FilmL.A., Inc.
6255 W Sunset Blvd, 12th Floor
Hollywood, CA 90028
t: (213)977-8600 - f: (213)977-8601
www.filmla.com

Summary Information

Permit No: F00138824-G **Type of Permit:** FILMING **Release Date:** 07/18/2018

Production Company BOSS FILM PRODUCTIONS MAGNUM OPUS

Insured Company Name BOSS FILM PRODUCTIONS MAGNUM OPUS

Contact Phone No. 1 323- 997-4710
Contact Phone No. 2
Fax 323-997-4714
Address 7039 W. SUNSET BLVD
LOS ANGELES, California 90028

Production Title MAGNUM OPUS

Type of Production Feature

Producer GEORGIA KACANDES

Director QUENTIN TARANTINO

1st AD WILLIAM CLARK

Production Manager NATHAN KELLY

FilmL.A. Coordinator Tara Kramer

Location Manager RICK SCHULER / STEVE MAPEL
Primary Phone Mobile - 213-718-0087
Secondary Phone Mobile - 818-281-4733

Location Assistant Daniel Alvarez
Primary Phone Mobile - 5625729231
Secondary Phone

Fees

FILMLA NON-REFUNDABLE FILM PERMIT RIDER FEE	$109.00

Total Permit Fee $109.00

Number of Locations 1

NOT A PERMIT

FilmL.A., Inc.
6255 W Sunset Blvd, 12th Floor
Hollywood, CA 90028
t: (213)977-8600 - f: (213)977-8601
www.filmla.com

Summary Information — Location

Permit Number	F00138824-G	**Location Manager**	RICK SCHULER / STEVE MAPEL
Production Company	BOSS FILM PRODUCTIONS MAGNUM O...	Primary Phone	Mobile - 213-718-0087
Insured Company	BOSS FILM PRODUCTIONS MAGNUM O...	Secondary Phone	Mobile - 818-281-4733
Production Title	MAGNUM OPUS		

Location Address 6667 Hollywood Blvd, Los Angeles, CA, 90028

Location Type Restaurant

Location Description MUSSO AND FRANK'S

Prep Dates 7/12/2018 - 7/13/2018 07:00 - 19:00 2 days

Film Dates 7/16/2018 - 7/20/2018 06:00 - 22:00 5 days

Open or Closed to the Public Closed

Generic Conditions

*Certain service and personnel fees required by jurisdictional agencies are not collected by FilmL.A. Any such fees must be paid directly to the appropriate agency, and a separate invoice will be provided to the permittee.
*LAFD UFSO: Company must contact FilmL.A. for extension of the Uniformed Fire Safety Officers' hours. During normal business hours, UFSO must also inform the LAFD Film desk of the extension.
Community Survey Obtained
Must Maintain 5' Clearance on Sidewalks/Walkways
Must maintain local/emergency access
No cast or crew parking on area streets
No interference with merchant activity.
Number of uniformed officers listed on the permit is a minimum requirement. Permittee remains responsible for deploying a sufficient number of uniformed officers to provide traffic and crowd control to ensure the safety of the film crew and the public.
Traffic control must be done in accordance w/MUTCD
Traffic Officers Required
Uniformed officers shall have a copy of the film permit in their possession and are required to confirm that all traffic control signage devices are in place.

Please see attached documents

Hollywood btwn Cherokee & Las Palmas BS Curb - Magnum Opus.pdf
Hollywood btwn Cherokee & Las Palmas NS Curb+1 - Magnum Opus (7-13-18).pdf
07.16.18 BANICH U 26823.pdf
Hollywood btwn Cherokee & Las Palmas BS Curb+1 - Magnum Opus (Rev 1).pdf
U26823.pdf
Cherokee Ave (closure) btwn Hollywood Blvd to Yucca St - Magnum Opus (Rev 1).pdf

NOT A PERMIT

FilmL.A., Inc.
6255 W Sunset Blvd, 12th Floor
Hollywood, CA 90028
t: (213)977-8600 - f: (213)977-8601
www.filmla.com

Summary Information — Location

Permit Number	F00138824-G	**Location Manager**	RICK SCHULER / STEVE MAPEL
Production Company	BOSS FILM PRODUCTIONS MAGNUM O...	Primary Phone	Mobile - 213-718-0087
Insured Company	BOSS FILM PRODUCTIONS MAGNUM O...	Secondary Phone	Mobile - 818-281-4733
Production Title	MAGNUM OPUS		

Equipment on Location

Type	Quantity
5 or 10 ton trucks	5
Cast/Crew vehicles	100
Catering Truck	1
Cube Trucks	5
Generator	2
Honey Wagons	1
Picture vehicles	5
Portable restrooms	2
Stakebed Trucks	5
Vans	5

Personnel on Location

Type	Quantity
Cast	2
Crew	100
Extras	120
LA City UFSO assigned	42944
Off-Duty/Retired LAPD Officer(s)	6

Filming Activities Atmospheric Smoke Effects; Car-to-Car; Drive by; Drive ups & away; Driving shots; Equipment on sidewalk, in curb lane & across street; Extended run, holding intersections; Exterior Dialogue; Exterior establishing shots; Interior and exterior dialogue; Intermittent pedestrian control; Intermittent traffic control - 2 minutes standard; TALENT IN PERIOD CLOTHING SMOKING CIGARETTES;

Special Effects: F/X Permit # 26823

Type	No. Times Per Day	No. Takes Per Take
FLAME BAR	1	1

Jurisdiction **Political:** Los Angeles City - Council District 13 **Police:** Los Angeles Police Department **Fire:** Los Angeles City

Thomas Guide **Page:** 593 **Grid:** E4

Approvals

FILML.A. CLOSURES	Joshua Mingo
LOS ANGELES CITY DEPARTMENT OF PUBLIC WORKS	Vanessa Martin
LOS ANGELES CITY POLICE DEPARTMENT	Melissa Hernandez

Coordinator Note UFSO REQUIRED 7/16 - 7/20 (M-F), 0600 - 2200 HRS.

Coordinator Note RIDER G REVISES HOURS ON CLOSURE.

NOT A PERMIT

FilmL.A., Inc.
6255 W Sunset Blvd, 12th Floor
Hollywood, CA 90028
t: (213)977-8600 - f: (213)977-8601
www.filmla.com

Summary Information — Location

Permit Number	F00138824-G	**Location Manager**	RICK SCHULER / STEVE MAPEL
Production Company	BOSS FILM PRODUCTIONS MAGNUM O...	Primary Phone	Mobile - 213-718-0087
Insured Company	BOSS FILM PRODUCTIONS MAGNUM O...	Secondary Phone	Mobile - 818-281-4733
Production Title	MAGNUM OPUS		

Parking

Base Camp
Location Type : 1634 N Las Palmas Ave, Los Angeles, CA, 90028
Other Location

Crew Parking
Location Type : 6360 W Sunset Blvd, Los Angeles, CA, 90028
Other Location

Lane / Full Closure N/S CURB LANE PLUS ADJACENT OF HOLLYWOOD BLVD FROM CHEROKEE - LAS PALMAS
Approximate Footage 0 - 300

Date(s) 7/16/2018 to 7/20/2018 **Time(s)** 09:00 to 15:00

Lane / Full Closure N/S CURB LANE PLUS ADJACENT OF HOLLYWOOD BLVD FROM CHEROKEE - LAS PALMAS
Approximate Footage 0 - 300

Date(s) 7/16/2018 to 7/20/2018 **Time(s)** 19:00 to 07:00

Lane / Full Closure S/S CURB LANE PLUS ADJACENT OF HOLLYWOOD BLVD FROM CHEROKEE - LAS PALMAS
Approximate Footage 0 - 300

Date(s) 7/16/2018 to 7/20/2018 **Time(s)** 09:00 to 15:00

Lane / Full Closure S/S CURB LANE PLUS ADJACENT OF HOLLYWOOD BLVD FROM CHEROKEE - LAS PALMAS
Approximate Footage 0 - 300

Date(s) 7/16/2018 to 7/20/2018 **Time(s)** 19:00 to 07:00

Lane / Full Closure S/S CURB LANE PLUS ADJACENT OF HOLLYWOOD BLVD FROM CHEROKEE - LAS PALMAS (WEEKEND)
Approximate Footage 0 - 300

Date(s) 7/21/2018 to 7/22/2018 **Time(s)** 07:00 to 07:00

Lane / Full Closure N/S CURB LANE PLUS ADJACENT OF HOLLYWOOD BLVD FROM CHEROKEE - LAS PALMAS (WEEKEND)
Approximate Footage 0 - 300

NOT A PERMIT

FilmL.A., Inc.
6255 W Sunset Blvd, 12th Floor
Hollywood, CA 90028
t: (213)977-8600 - f: (213)977-8601
www.filmla.com

Summary Information — Location

Permit Number	F00138824-G	**Location Manager**	RICK SCHULER / STEVE MAPEL
Production Company	BOSS FILM PRODUCTIONS MAGNUM O...	Primary Phone	Mobile - 213-718-0087
Insured Company	BOSS FILM PRODUCTIONS MAGNUM O...	Secondary Phone	Mobile - 818-281-4733
Production Title	MAGNUM OPUS		

Date(s) 7/21/2018 to 7/22/2018 **Time(s)** 07:00 to 19:00

Lane / Full Closure N/S CURB LANE PLUS ADJACENT OF HOLLYWOOD BLVD FROM CHEROKEE - LAS PALMAS

Approximate Footage 0 - 300

Date(s) 7/23/2018 to 7/25/2018 **Time(s)** 09:00 to 15:00

Lane / Full Closure N/S CURB LANE PLUS ADJACENT OF HOLLYWOOD BLVD FROM CHEROKEE - LAS PALMAS

Approximate Footage 0 - 300

Date(s) 7/23/2018 to 7/25/2018 **Time(s)** 19:00 to 07:00

Lane / Full Closure S/S CURB LANE PLUS ADJACENT OF HOLLYWOOD BLVD FROM CHEROKEE - LAS PALMAS

Approximate Footage 0 - 300

Date(s) 7/23/2018 to 7/25/2018 **Time(s)** 09:00 to 15:00

Lane / Full Closure S/S CURB LANE PLUS ADJACENT OF HOLLYWOOD BLVD FROM CHEROKEE - LAS PALMAS

Approximate Footage 0 - 300

Date(s) 7/23/2018 to 7/25/2018 **Time(s)** 19:00 to 07:00

Lane / Full Closure FULL CLOSURE OF CHEROKEE FROM HOLLYWOOD TO YUCCA

Approximate Footage 0 - 300

Date(s) 7/20/2018 to 7/20/2018 **Time(s)** 06:00 to 22:00

NOT A PERMIT

Permit #F001388244-G

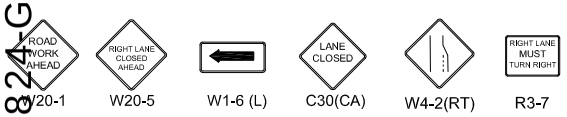

W20-1 W20-5 W1-6 (L) C30(CA) W4-2(RT) R3-7

Ⓢ TRAFFIC SIGNAL

● TRAFFIC CONE

TYPE I W/ SIGN

FLASHING ARROW SIGN (F.A.S.)

ALL TRAFFIC CONTROL WILL BE INSTALLED AND CONFORM TO THE MUTCD AND WATCH MINIMUM REQUIREMENTS

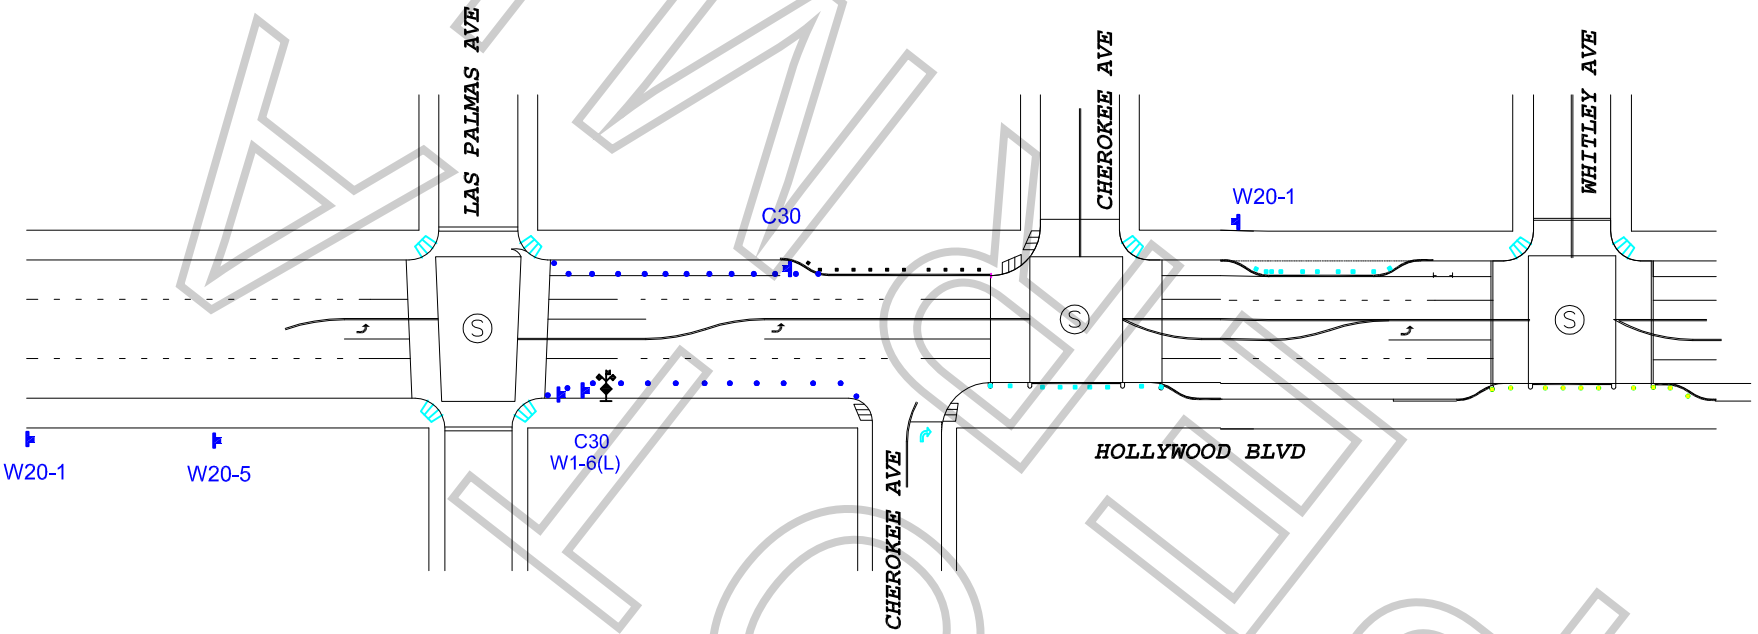

WORK ZONE TRAFFIC CONTROL PLAN
GENERAL NOTES

1. DATE/TIME: 7-16-18 THRU 7-20-18 FROM 03:00 HOURS TO 22:00 HOURS.
   7-25-18 & 7-26-18 FROM 03:00 HOURS TO 22:00 HOURS.

2. ALL SIGNING, STRIPING, AND TRAFFIC CONTROL DEVICES SHALL CONFORM TO THE (CURRENT) STATE OF CALIFORNIA DEPARTMENT OF TRANSPORTATION (CALTRANS) STANDARD PLANS AND STANDARD SPECIFICATIONS, CALIFORNIA MUTCD, AND ANY ADDENDUMS THERETO, AND AS SHOWN ON THESE PLANS, SYMBOLS AND ABBREVIATIONS USED ARE SHOWN ON CALTRANS STANDARD PLANS.
3. THERE WILL BE NO INTERFERENCE WITH TRAFFIC SIGNALS OR CROSSWALKS.
4. CONES WILL BE 28" MINIMUM HEIGHT AND HAVE REFLECTORIZED SLEEVES FOR NIGHT WORK.
5. POLICE WILL DIRECT TRAFFIC IF NECESSARY.

TCP FOR:	BOSS FILMS PRODUCTIONS: "MAGNUM OPUS"
LOCATION:	BOTH SIDES CURB - HOLLYWOOD BLVD FROM CHEROKEE TO LAS PALMAS CITY OF LOS ANGELES, CA
CONTACT:	RICK SCHULER PH# 213-718-0087 STEVE MAPEL PH# 818-261-4733
	JCL TRAFFIC SERVICES (213) 622-9775 C31-CA Lic # 805357
DATE / REVISIONS	DRAFTER: MARIO MENJIVAR
	SCALE: N.T.S.
	FILM LA: TK

FINAL

Permit #F001388824-G

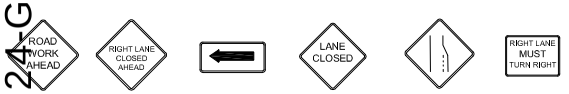

W20-1 W20-5 W1-6 (L) C30(CA) W4-2(RT) R3-7

Ⓢ TRAFFIC SIGNAL

● TRAFFIC CONE

TYPE I W/ SIGN

FLASHING ARROW SIGN (F.A.S.)

N

ALL TRAFFIC CONTROL WILL BE INSTALLED AND CONFORM TO THE MUTCD AND WATCH MINIMUM REQUIREMENTS

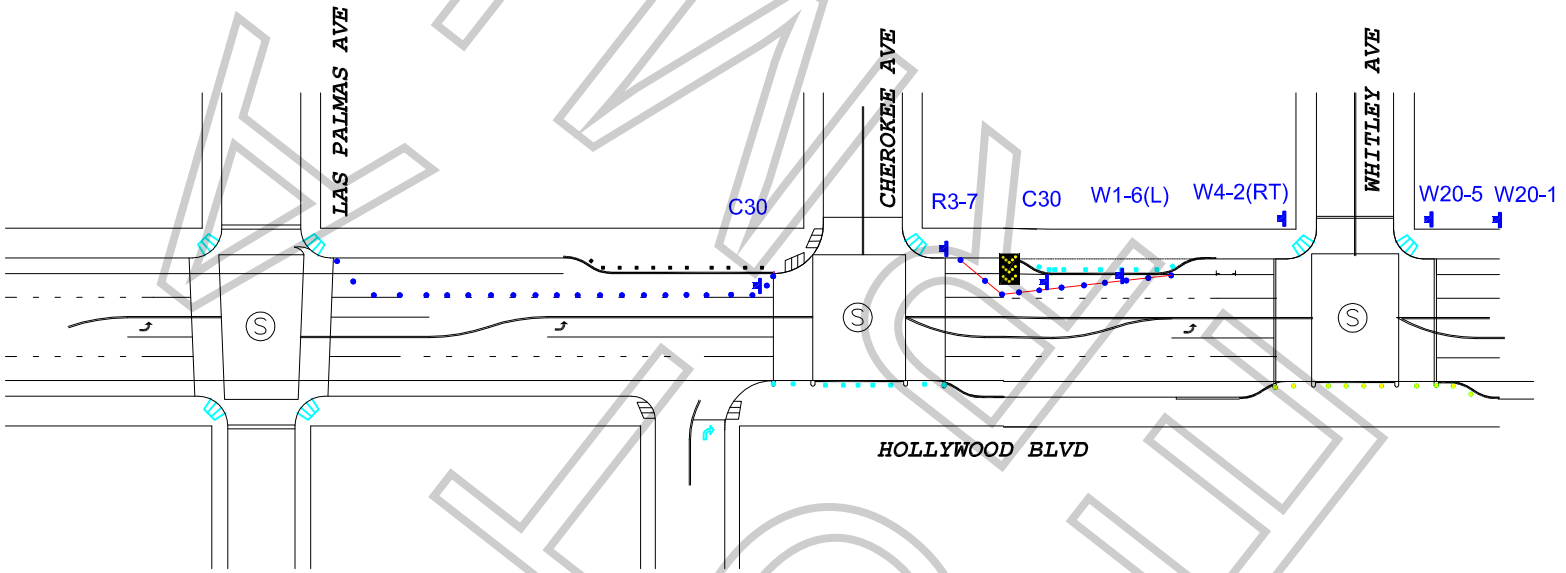

FILMING ZONE

WORK ZONE TRAFFIC CONTROL PLAN
GENERAL NOTES

1. DATE/TIME: 7-13-18 FROM 09:00 HOURS TO 15:00 HOURS.

2. ALL SIGNING, STRIPING, AND TRAFFIC CONTROL DEVICES SHALL CONFORM TO THE (CURRENT) STATE OF CALIFORNIA DEPARTMENT OF TRANSPORTATION (CALTRANS) STANDARD PLANS AND STANDARD SPECIFICATIONS, CALIFORNIA MUTCD, AND ANY ADDENDUMS THERETO, AND AS SHOWN ON THESE PLANS, SYMBOLS AND ABBREVIATIONS USED ARE SHOWN ON CALTRANS STANDARD PLANS.
3. THERE WILL BE NO INTERFERENCE WITH TRAFFIC SIGNALS OR CROSSWALKS.
4. CONES WILL BE 28" MINIMUM HEIGHT AND HAVE REFLECTORIZED SLEEVES FOR NIGHT WORK.
5. POLICE WILL DIRECT TRAFFIC IF NECESSARY.

TCP FOR:	BOSS FILMS PRODUCTIONS: "MAGNUM OPUS"
LOCATION:	N/S CURB & ADJACENT - HOLLYWOOD BLVD FROM CHEROKEE TO WHITLEY CITY OF LOS ANGELES, CA
CONTACT:	RICK SCHULER PH# 213-718-0087 STEVE MAPEL PH# 818-261-4733
	JCL TRAFFIC SERVICES (213) 622-9775 C31-CA Lic # 805357
DATE / REVISIONS	DRAFTER: MARIO MENJIVAR
	SCALE: N.T.S.
	FILM LA: TK

F-315-U

LOS ANGELES FIRE DEPARTMENT

Permit #F00138824-G

Permit No: 26823

Date Issue 7/6/2018

SPECIAL PERMIT TO USE SPECIAL EFFECTS

State Lic No 2615.07

Name:	MARC BANICH	Address:	612 ALBERTA ST	Phone:	(626) 345-1323
Company:		City:	ALTADENA	Mobile:	(310) 897-8512
Email:		State:	CA Zip: 91001	Fax:	

2nd Operator: 3310.07 roxanne gross

Production Title: MAGNUM OPUS Production Company: BOSS FILM PROD.

Location: 6667 HOLLYWOOD BL.

PERMISSION IS HEREBY GRANTED TO SIMULATE:

ACTORS SMOKING CIGARETTES AND SMOKE EFFECTS

USING THE FOLLOWING SPECIAL EFFECTS MATERIAL:

4- PACKS OF HERBAL CIGARETTES

UNDER THE FOLLOWING CONDITIONS:

UNDER THE DIRECT SUPERVISION OF MARC BANICH, 2615.07 AND SPOT CHECK FOR EFFECTS 138824

ADDITIONAL TERMS AND CONDITIONS

992.6 HSC RESPONSIBILITY. The Company representative shall provide to the authority having jurisdiction the name and license number of the special effects operator who shall have the authority, responsibility and be in charge of handling all Special Effects Material. The company representative shall also allocate sufficient time to the Special Effects Pyrotechnic Operator to prepare for the transportation, parking, storing, securing daily, discharging, disposing of, or otherwise handling of fireworks, pyrotechnic devices, or materials in a sane manner. Upon completion of firing, no unauthorized person shall be permitted access to the firing area until the licensed pyrotechnic operator has determined the area to be safe and secure.

NOTICE: The permittee and production company shall be advised that this permit in no way removes or modifies their responsibility to comply with any other applicable laws or ordinances, including those relating to excessive noise.

57.105.8 THE CHIEF SHALL HAVE THE POWER TO REVOKE OR SUSPEND ANY SPECIAL PERMIT UPON VIOLATION OF THE TERMS AND CONDITIONS IN ACCORDANCE WITH PROVISIONS OF SECTION 57.105.5 OF THE LOS ANGELES MUNICIPAL CODE.

SUBJECT TO FIELD INSPECTION NO DEVIATION WITHOUT WRITTEN PERMISSION

TEMPORARY FROM

7/16/2018 TO **7/20/2018**

Fire Chief
By: OWENS
Phone: 213 978-3670

lafd:rev 2/2017

NOT A PERMIT

Permit #F001388824-G

Ⓢ TRAFFIC SIGNAL

● TRAFFIC CONE

TYPE I W/ SIGN

FLASHING ARROW SIGN (F.A.S.)

ALL TRAFFIC CONTROL WILL BE INSTALLED AND CONFORM TO THE MUTCD AND WATCH MINIMUM REQUIREMENTS

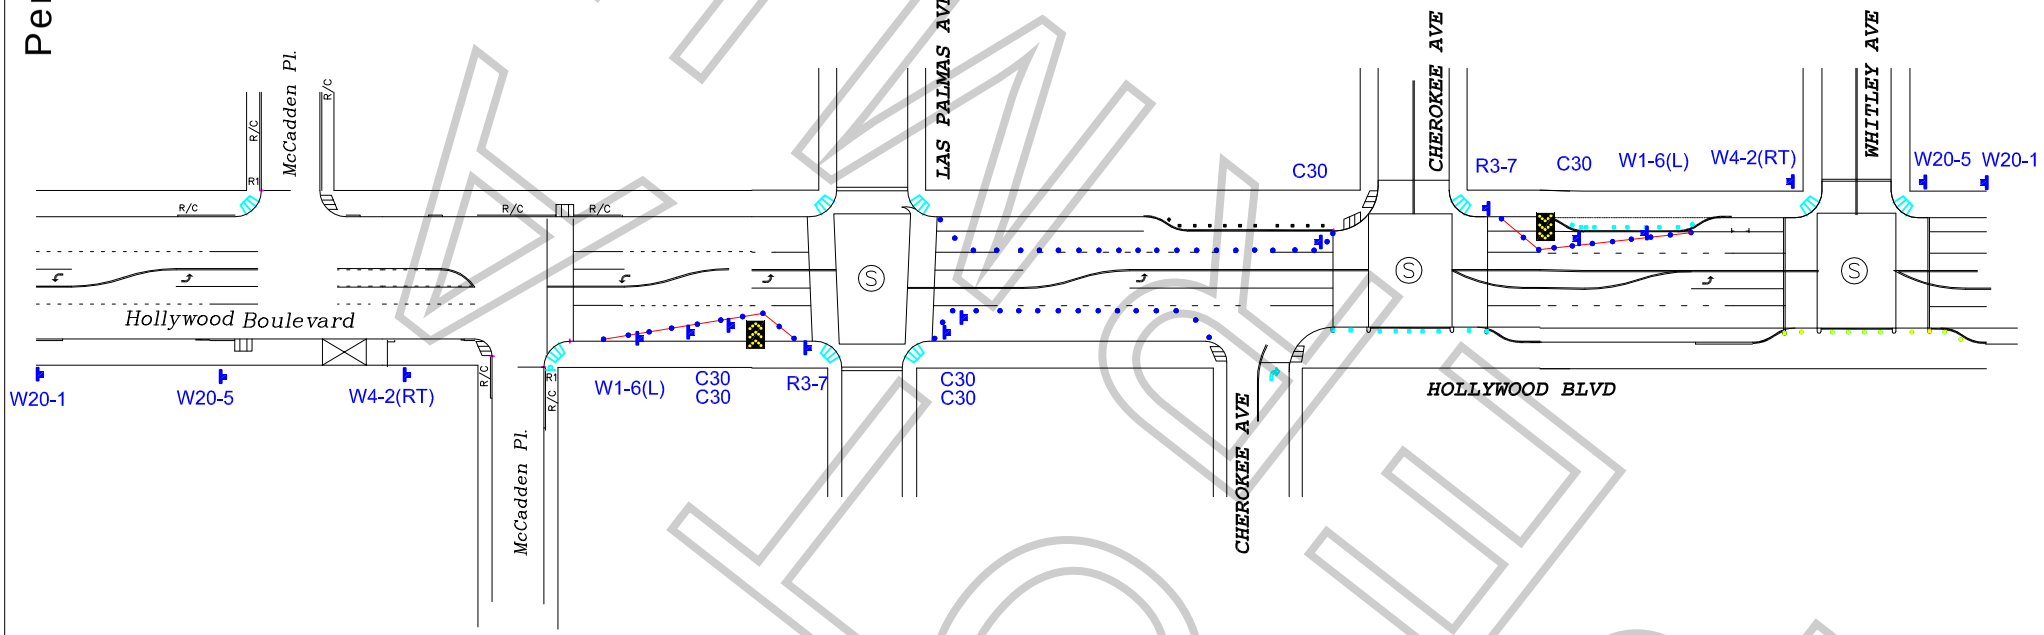

WORK ZONE TRAFFIC CONTROL PLAN
GENERAL NOTES

1. DATE/TIME: 7-16-18 TO 7-20-18 FROM 09:00 HOURS TO 15:00 HOURS & 19:00 HOURS TO 07:00 HOURS.
   7-21-18 TO 7-22-18 FROM 03:00 HOURS TO 22:00 HOURS.
   7-25-18 & 7-26-18 FROM 09:00 HOURS TO 15:00 HOURS & 19:00 HOURS TO 07:00 HOURS.

2. ALL SIGNING, STRIPING, AND TRAFFIC CONTROL DEVICES SHALL CONFORM TO THE (CURRENT) STATE OF CALIFORNIA DEPARTMENT OF TRANSPORTATION (CALTRANS) STANDARD PLANS AND STANDARD SPECIFICATIONS, CALIFORNIA MUTCD, AND ANY ADDENDUMS THERETO, AND AS SHOWN ON THESE PLANS, SYMBOLS AND ABBREVIATIONS USED ARE SHOWN ON CALTRANS STANDARD PLANS.
3. THERE WILL BE NO INTERFERENCE WITH TRAFFIC SIGNALS OR CROSSWALKS.
4. CONES WILL BE 28" MINIMUM HEIGHT AND HAVE REFLECTORIZED SLEEVES FOR NIGHT WORK.
5. POLICE WILL DIRECT TRAFFIC IF NECESSARY.

TCP FOR: BOSS FILMS PRODUCTIONS:
"MAGNUM OPUS"

LOCATION: B/S CURB & ADJACENT - HOLLYWOOD BLVD
FROM CHEROKEE TO LAS PALMAS
CITY OF LOS ANGELES, CA

CONTACT: RICK SCHULER
PH# 213-718-0087
STEVE MAPEL
PH# 818-261-4733

JCL TRAFFIC SERVICES
(213) 622-9775
C31-CA Lic # 805357

DATE	REVISIONS	DRAFTER: MARIO MENJIVAR
		SCALE: N.T.S.
		FILM LA: TK

ATTORNEY

F-315-U

LOS ANGELES FIRE DEPARTMENT

Permit #F00138824-G

Permit No: 26823

Date Issue 7/6/2018

SPECIAL PERMIT TO USE SPECIAL EFFECTS

State Lic No 2615.07

Name:	MARC BANICH	Address:	612 ALBERTA ST	Phone:	(626) 345-1323
Company:		City:	ALTADENA	Mobile:	(310) 897-8512
Email:		State:	CA Zip: 91001	Fax:	

2nd Operator: 3310.07 roxanne gross

Production Title: MAGNUM OPUS Production Company: BOSS FILM PROD.

Location: 6667 HOLLYWOOD BL.

PERMISSION IS HEREBY GRANTED TO SIMULATE:

ACTORS SMOKING CIGARETTES AND SMOKE EFFECTS.

LATE ADDITION:
36" FLAME BAR.

USING THE FOLLOWING SPECIAL EFFECTS MATERIAL:

4- PACKS OF HERBAL CIGARETTES.

LATE ADDITION:
(1) 36" FLAME BAR.

(1) 5 GALLON PROPANE TANK.

UNDER THE FOLLOWING CONDITIONS:

UNDER THE DIRECT SUPERVISION OF MARC BANICH, 2615.07 AND SPOT CHECK FOR EFFECTS 138824

ADDITIONAL TERMS AND CONDITIONS

992.6 HSC RESPONSIBILITY. The Company representative shall provide to the authority having jurisdiction the name and license number of the special effects operator who shall have the authority, responsibility and be in charge of handling all Special Effects Material. The company representative shall also allocate sufficient time to the Special Effects Pyrotechnic Operator to prepare for the transportation, parking, storing, securing daily, discharging, disposing of, or otherwise handling of fireworks, pyrotechnic devices, or materials in a sane manner. Upon completion of firing, no unauthorized person shall be permitted access to the firing area until the licensed pyrotechnic operator has determined the area to be safe and secure.

NOTICE: The permittee and production company shall be advised that this permit in no way removes or modifies their responsibility to comply with any other applicable laws or ordinances, including those relating to excessive noise.

57.105.8 THE CHIEF SHALL HAVE THE POWER TO REVOKE OR SUSPEND ANY SPECIAL PERMIT UPON VIOLATION OF THE TERMS AND CONDITIONS IN ACCORDANCE WITH PROVISIONS OF SECTION 57.105.5 OF THE LOS ANGELES MUNICIPAL CODE.

SUBJECT TO FIELD INSPECTION NO DEVIATION WITHOUT WRITTEN PERMISSION

TEMPORARY FROM

7/16/2018 TO **7/20/2018**

Fire Chief
By: OWENS / JUMAANE
Phone: 213 978-3670

lafd:rev 2/2017

NOT A PERMIT

Permit #F00138824-G

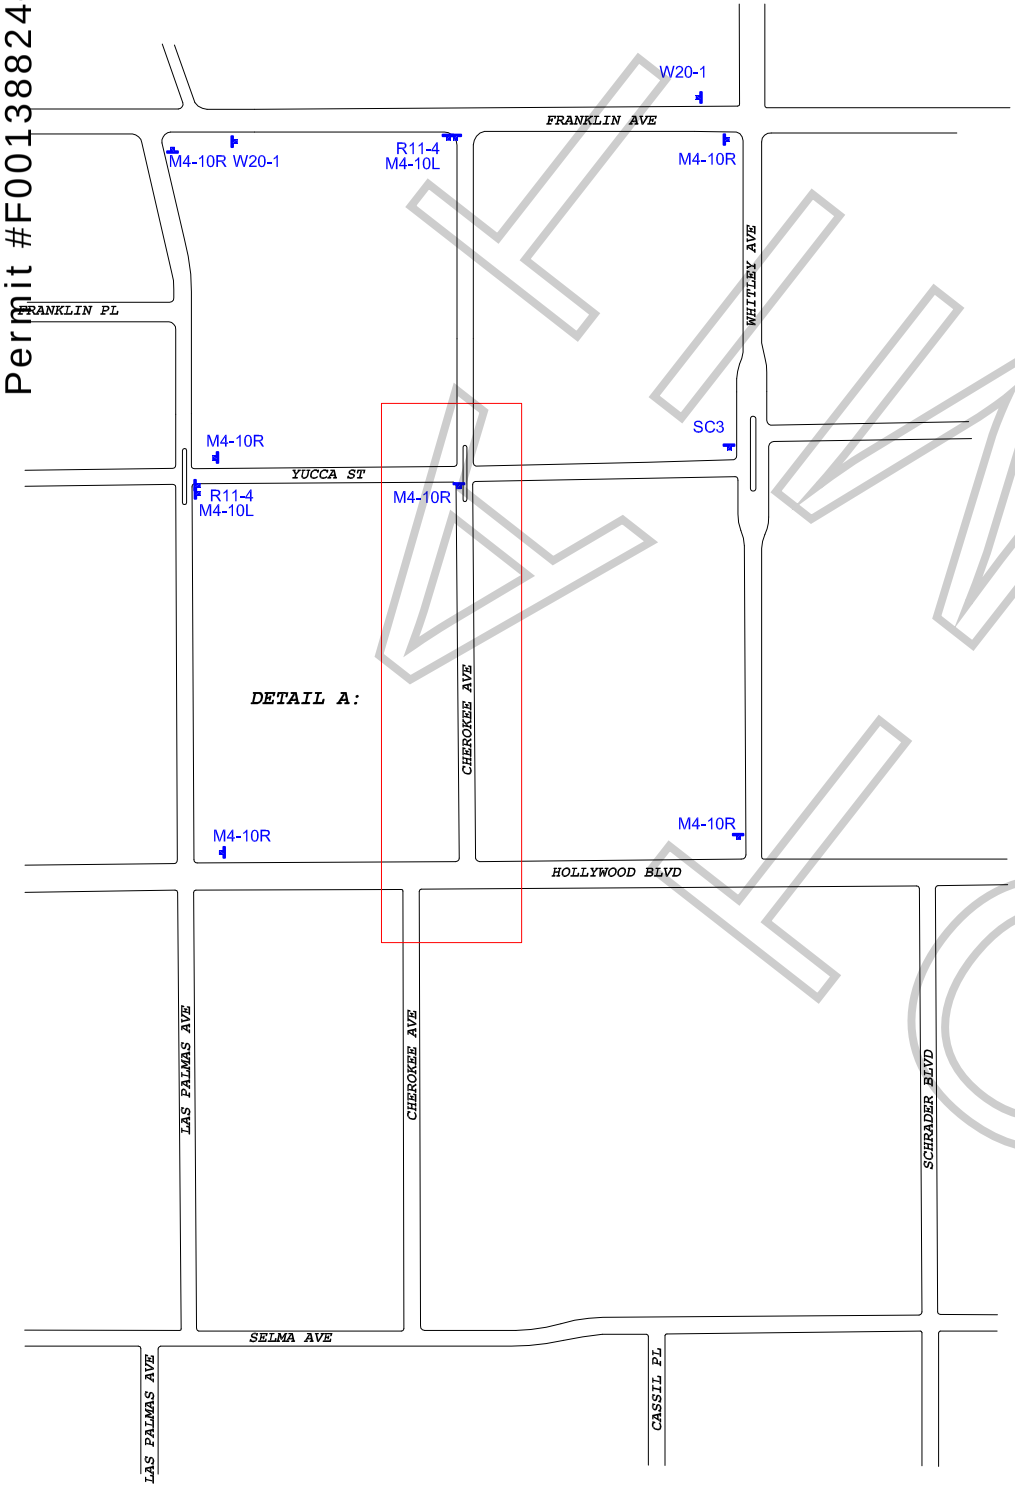

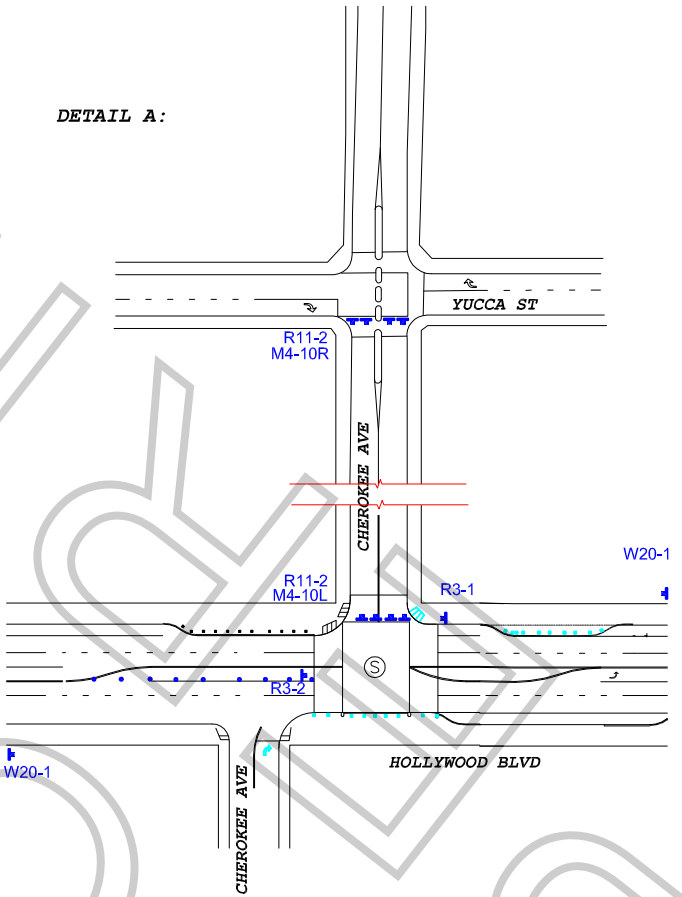

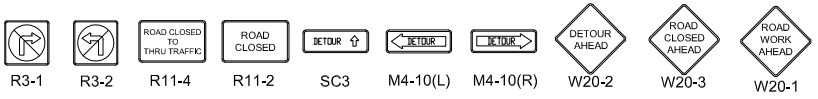

Ⓢ TRAFFIC SIGNAL

● TRAFFIC CONE

TYPE I W/ SIGN

HIGH LEVEL WARNING DEVICE

N

ALL TRAFFIC CONTROL WILL BE INSTALLED TO MEET OR EXCEED THE LATEST CA-MUTCD MINIMUM REQUIREMENTS

WORK ZONE TRAFFIC CONTROL PLAN GENERAL NOTES

1. DATE/TIME: 7-20-18 FROM 06:00 HOURS TO 22:00 HOURS.

2. ALL SIGNING, STRIPING, AND TRAFFIC CONTROL DEVICES SHALL CONFORM TO THE (CURRENT) STATE OF CALIFORNIA DEPARTMENT OF TRANSPORTATION (CALTRANS) STANDARD PLANS AND STANDARD SPECIFICATIONS, CALIFORNIA MUTCD, AND ANY ADDENDUMS THERETO, AND AS SHOWN ON THESE PLANS, SYMBOLS AND ABBREVIATIONS USED ARE SHOWN ON CALTRANS STANDARD PLANS.
3. THERE WILL BE NO INTERFERENCE WITH TRAFFIC SIGNALS OR CROSSWALKS.
4. CONES WILL BE 28" MINIMUM HEIGHT AND HAVE REFLECTORIZED SLEEVES FOR NIGHT WORK.
5. POLICE WILL DIRECT TRAFFIC IF NECESSARY.

TCP FOR:	BOSS FILMS PRODUCTIONS: "MAGNUM OPUS"
LOCATION:	CHEROKEE AVE CLOSURE HOLLYWOOD BLVD TO YUCCA ST LOS ANGELES, CALIFORNIA
CONTACT:	RICK SCHULER PH# 213-718-0087 STEVE MAPEL PH# 818-261-4733
	JCL TRAFFIC SERVICES (213) 622-9775 C31-CA Lic # 805357
DATE / REVISIONS	DRAFTER: MARIO MENJIVAR SCALE: N.T.S. FILM LA: TK

FINAL